GRASSPAVE2 FIRELANE DETAIL

Delineating a Grasspave2 Firelane

GRASSPAVE2 BY INVISIBLE STRUCTURES™

PLAN VIEW

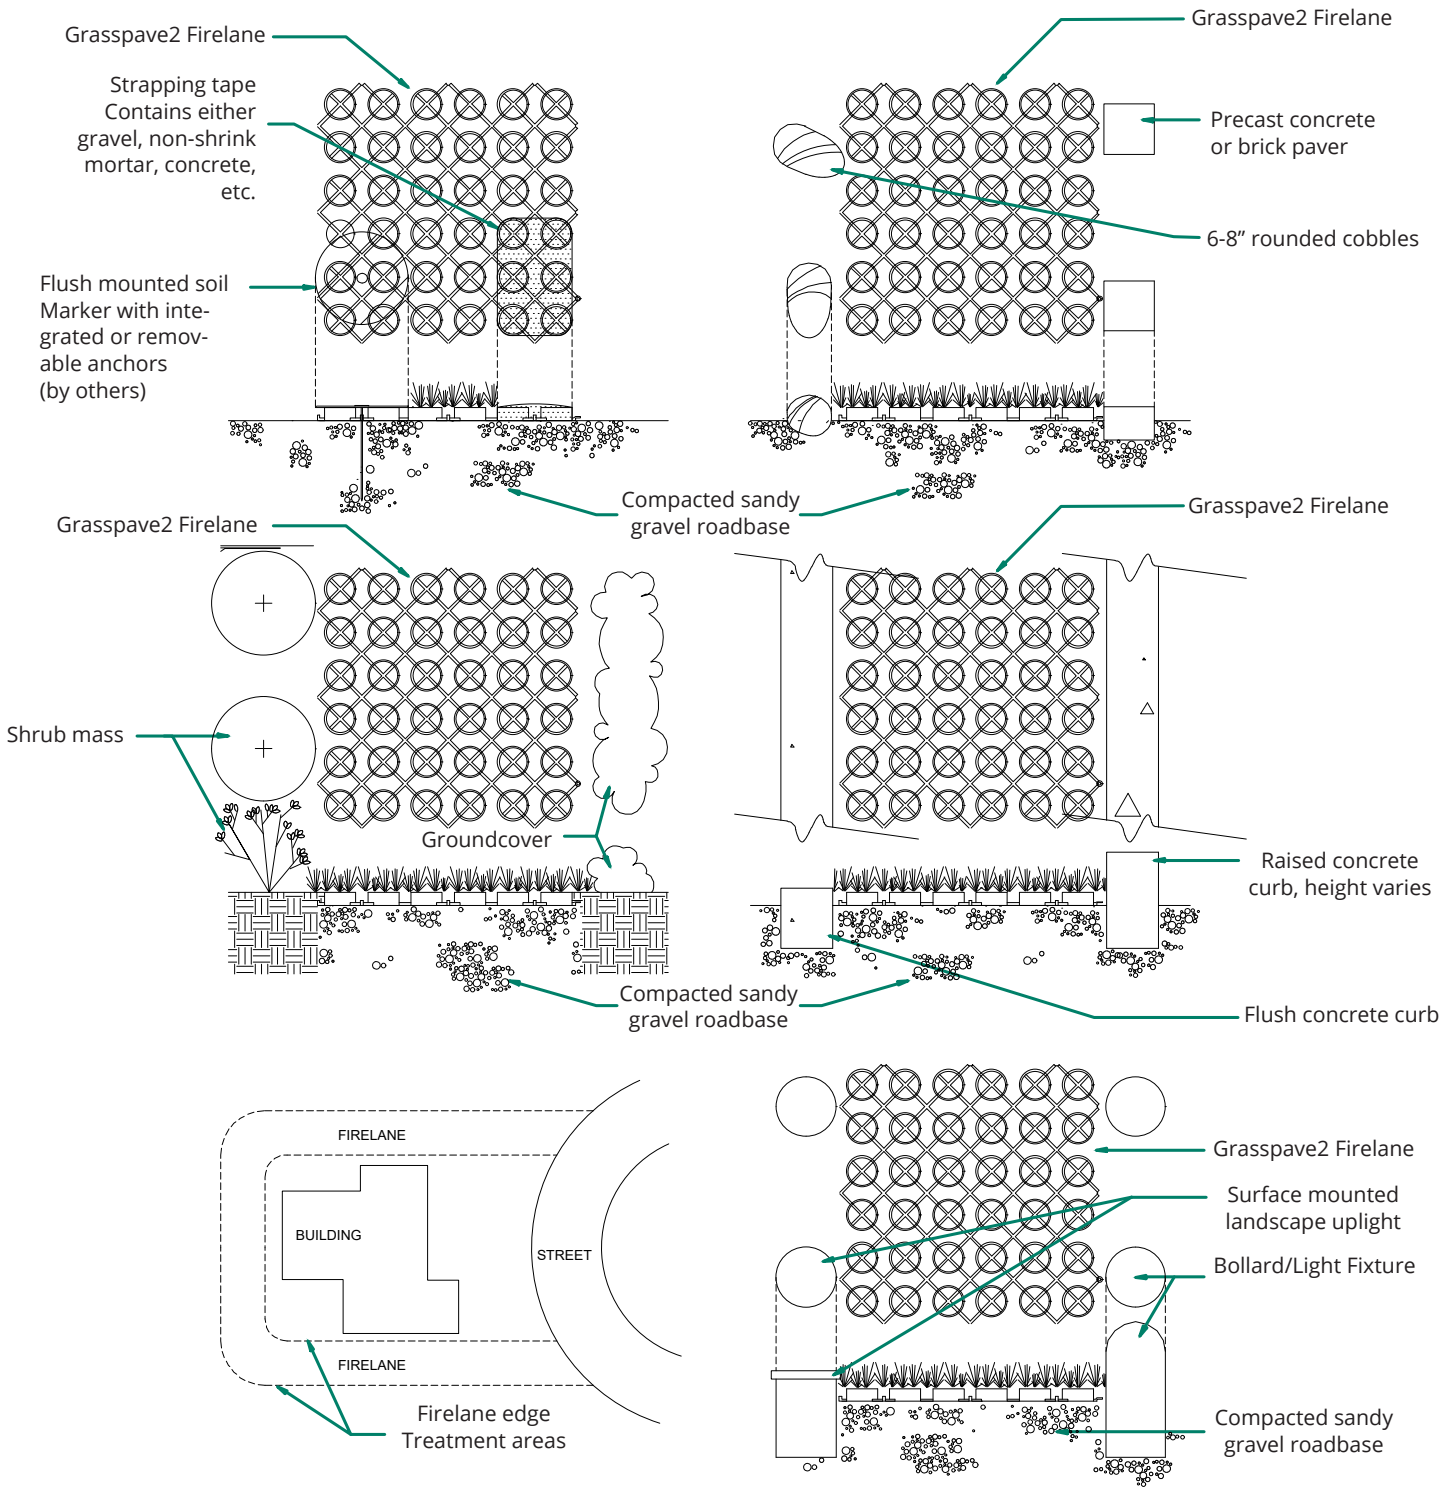

InvisibleStructures.com

INVISIBLE STRUCTURES EST. 1982

303-233-8383